**CONCRETE 5000 PSI**
**REINFORCING 60000 PSI**
**AASHTO HS 20 LOADING**

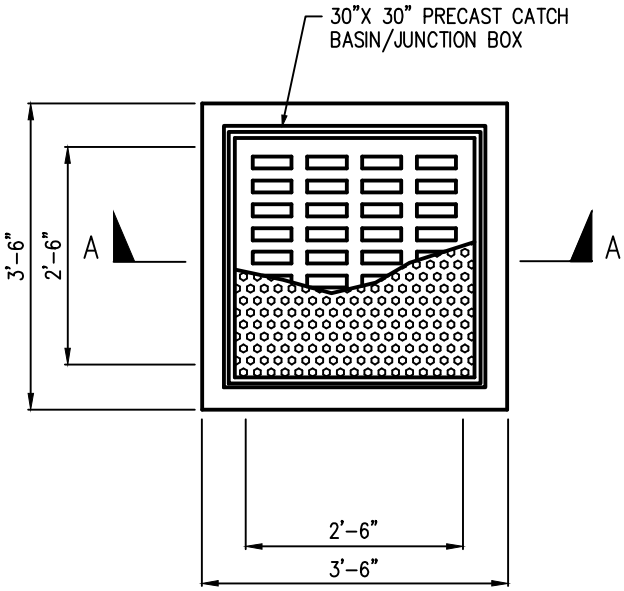


PLAN VIEW

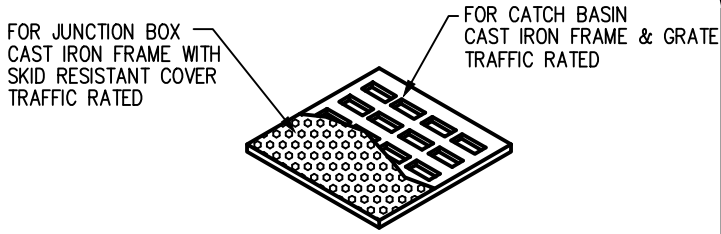


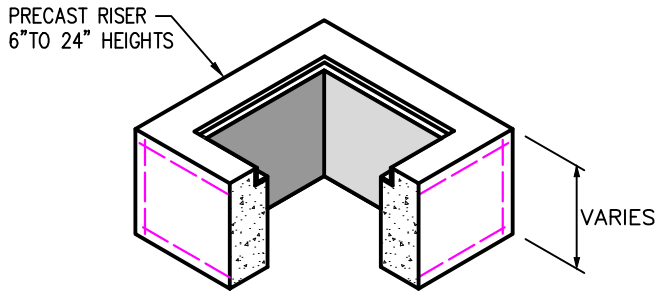


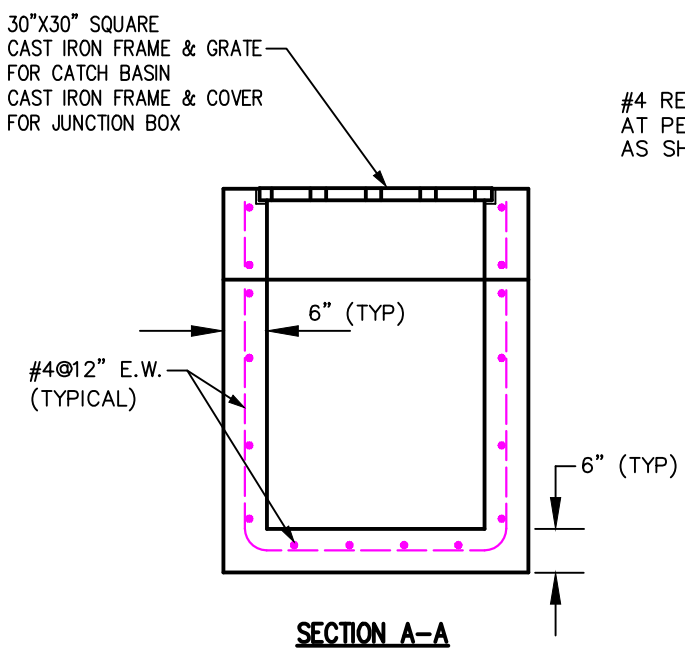


SECTION A-A

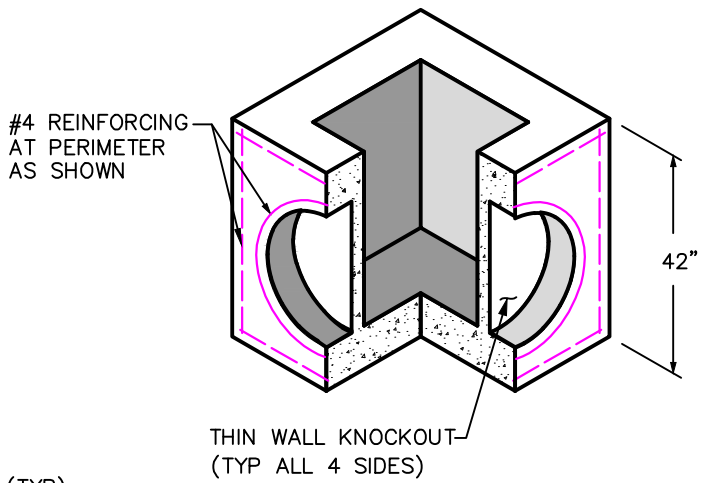


ISOMETRIC VIEW

GENERAL NOTES:

CONCRETE DESIGN STRENGTH OF 5000 PSI AT 28 DAYS

CLASS 1 CONCRETE

REINFORCING ASTM A615, GRADE 60

DESIGN LOADING AASHTO HS 20-44 TRUCK LOADING

CAST IRON FRAMES & GRATES PER MANUFACTURER STANDARDS

SITE PREPARATION, EXCAVATION, BEDDING & BACKFILL BY CONTRACTOR


AquaVault
WATER CONTROL & CONTAINMENT SOLUTIONS
Ph:(979) 478-6303
Fax:(979) 478-6708


# 30" X 30" PRECAST CONCRETE CATCH BASIN/JUNCTION BOX

| | |
|---|---|
| SCALE: 1/2"=1'-0" | DWG. NO. AV30CBJB |
| DATE: 02-24-21 | |

FILE: AV30CBJB