CONCRETE 5000 PSI
REINFORCING 60000 PSI
AASHTO HS 20 LOADING

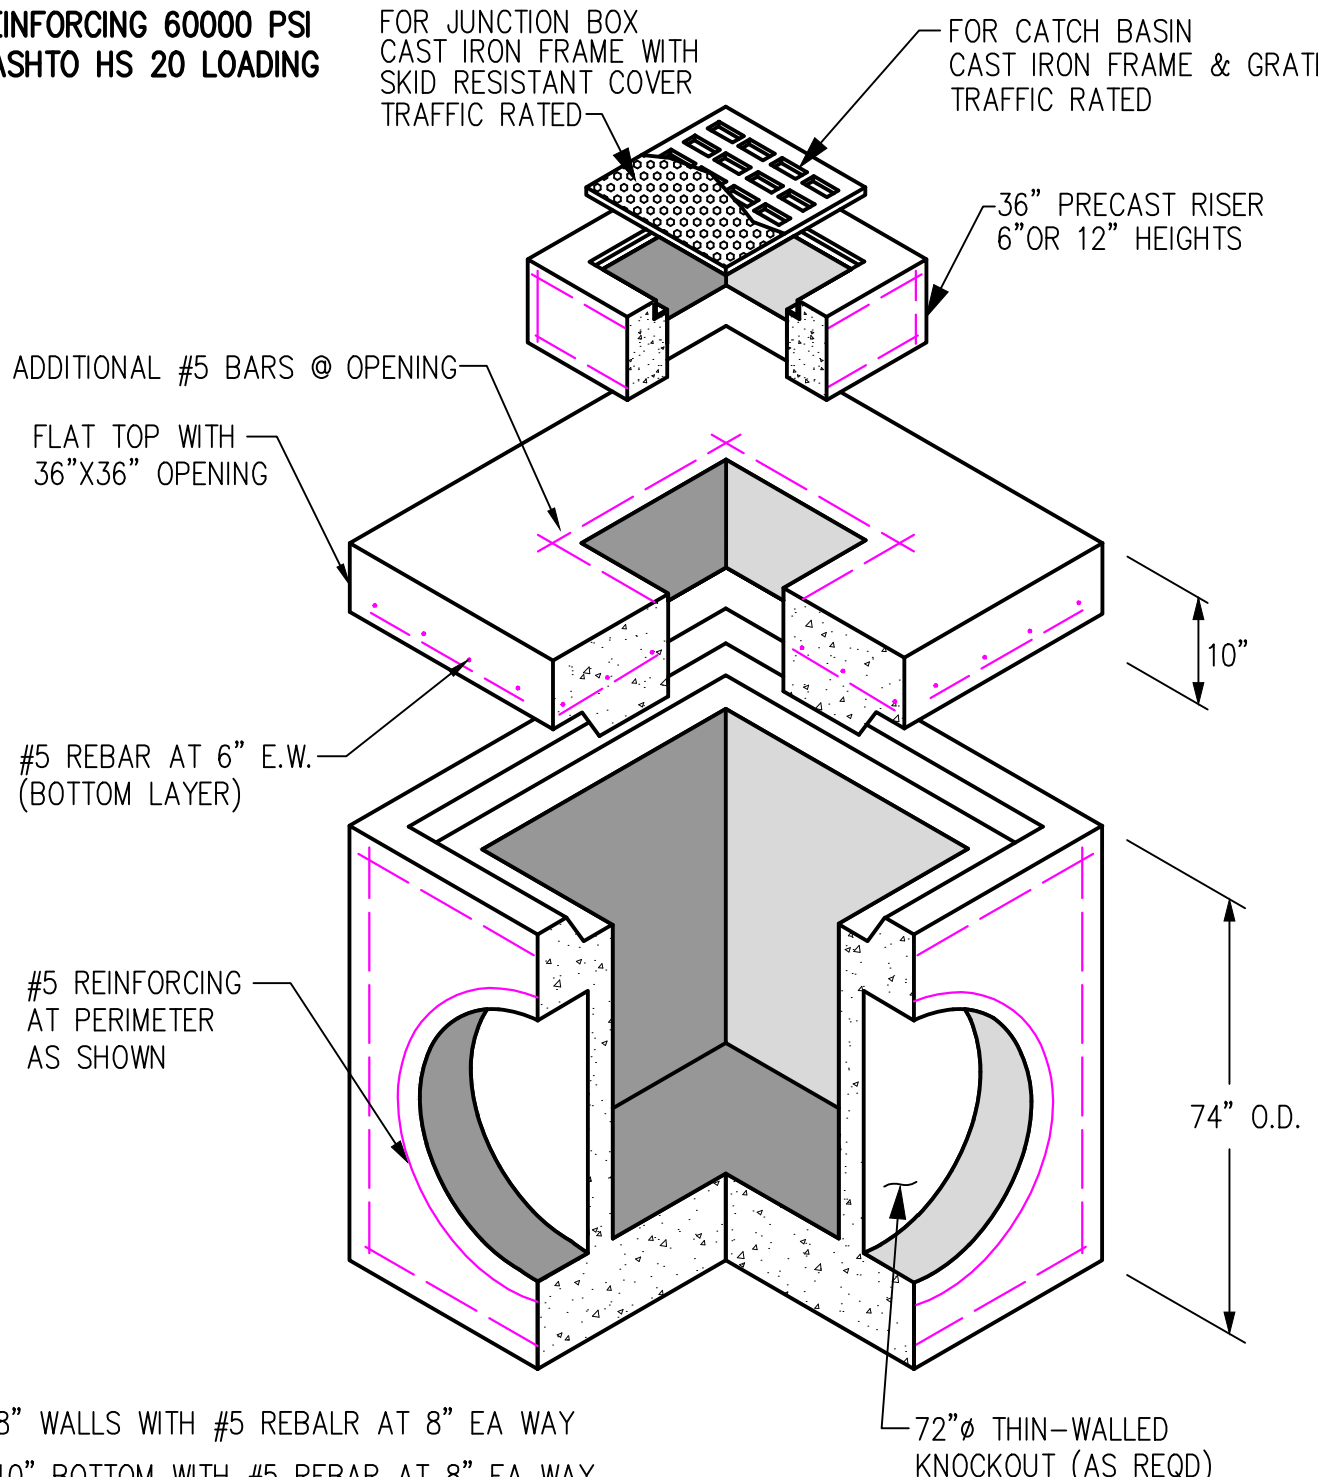

- 8" WALLS WITH #5 REBALR AT 8" EA WAY
- 10" BOTTOM WITH #5 REBAR AT 8" EA WAY

GENERAL NOTES:

CONCRETE DESIGN STRENGTH OF 5000 PSI AT 28 DAYS

CLASS 1 CONCRETE

REINFORCING ASTM A615, GRADE 60

DESIGN LOADING AASHTO HS 20-44 TRUCK LOADING

CAST IRON FRAMES & GRATES PER MANUFACTURER STANDARDS

SITE PREPARATION, EXCAVATION, BEDDING & BACKFILL BY CONTRACTOR

AquaVault
WATER CONTROL & CONTAINMENT SOLUTIONS
Ph: (979) 478-6303
Fax: (979) 478-6708

72" X 72" PRECAST CONCRETE CATCH BASIN/JUNCTION BOX

SCALE:	1"=1'-0"	DWG. NO.	AV72CBJB
DATE:	03-02-21		

FILE: AV72CBJB